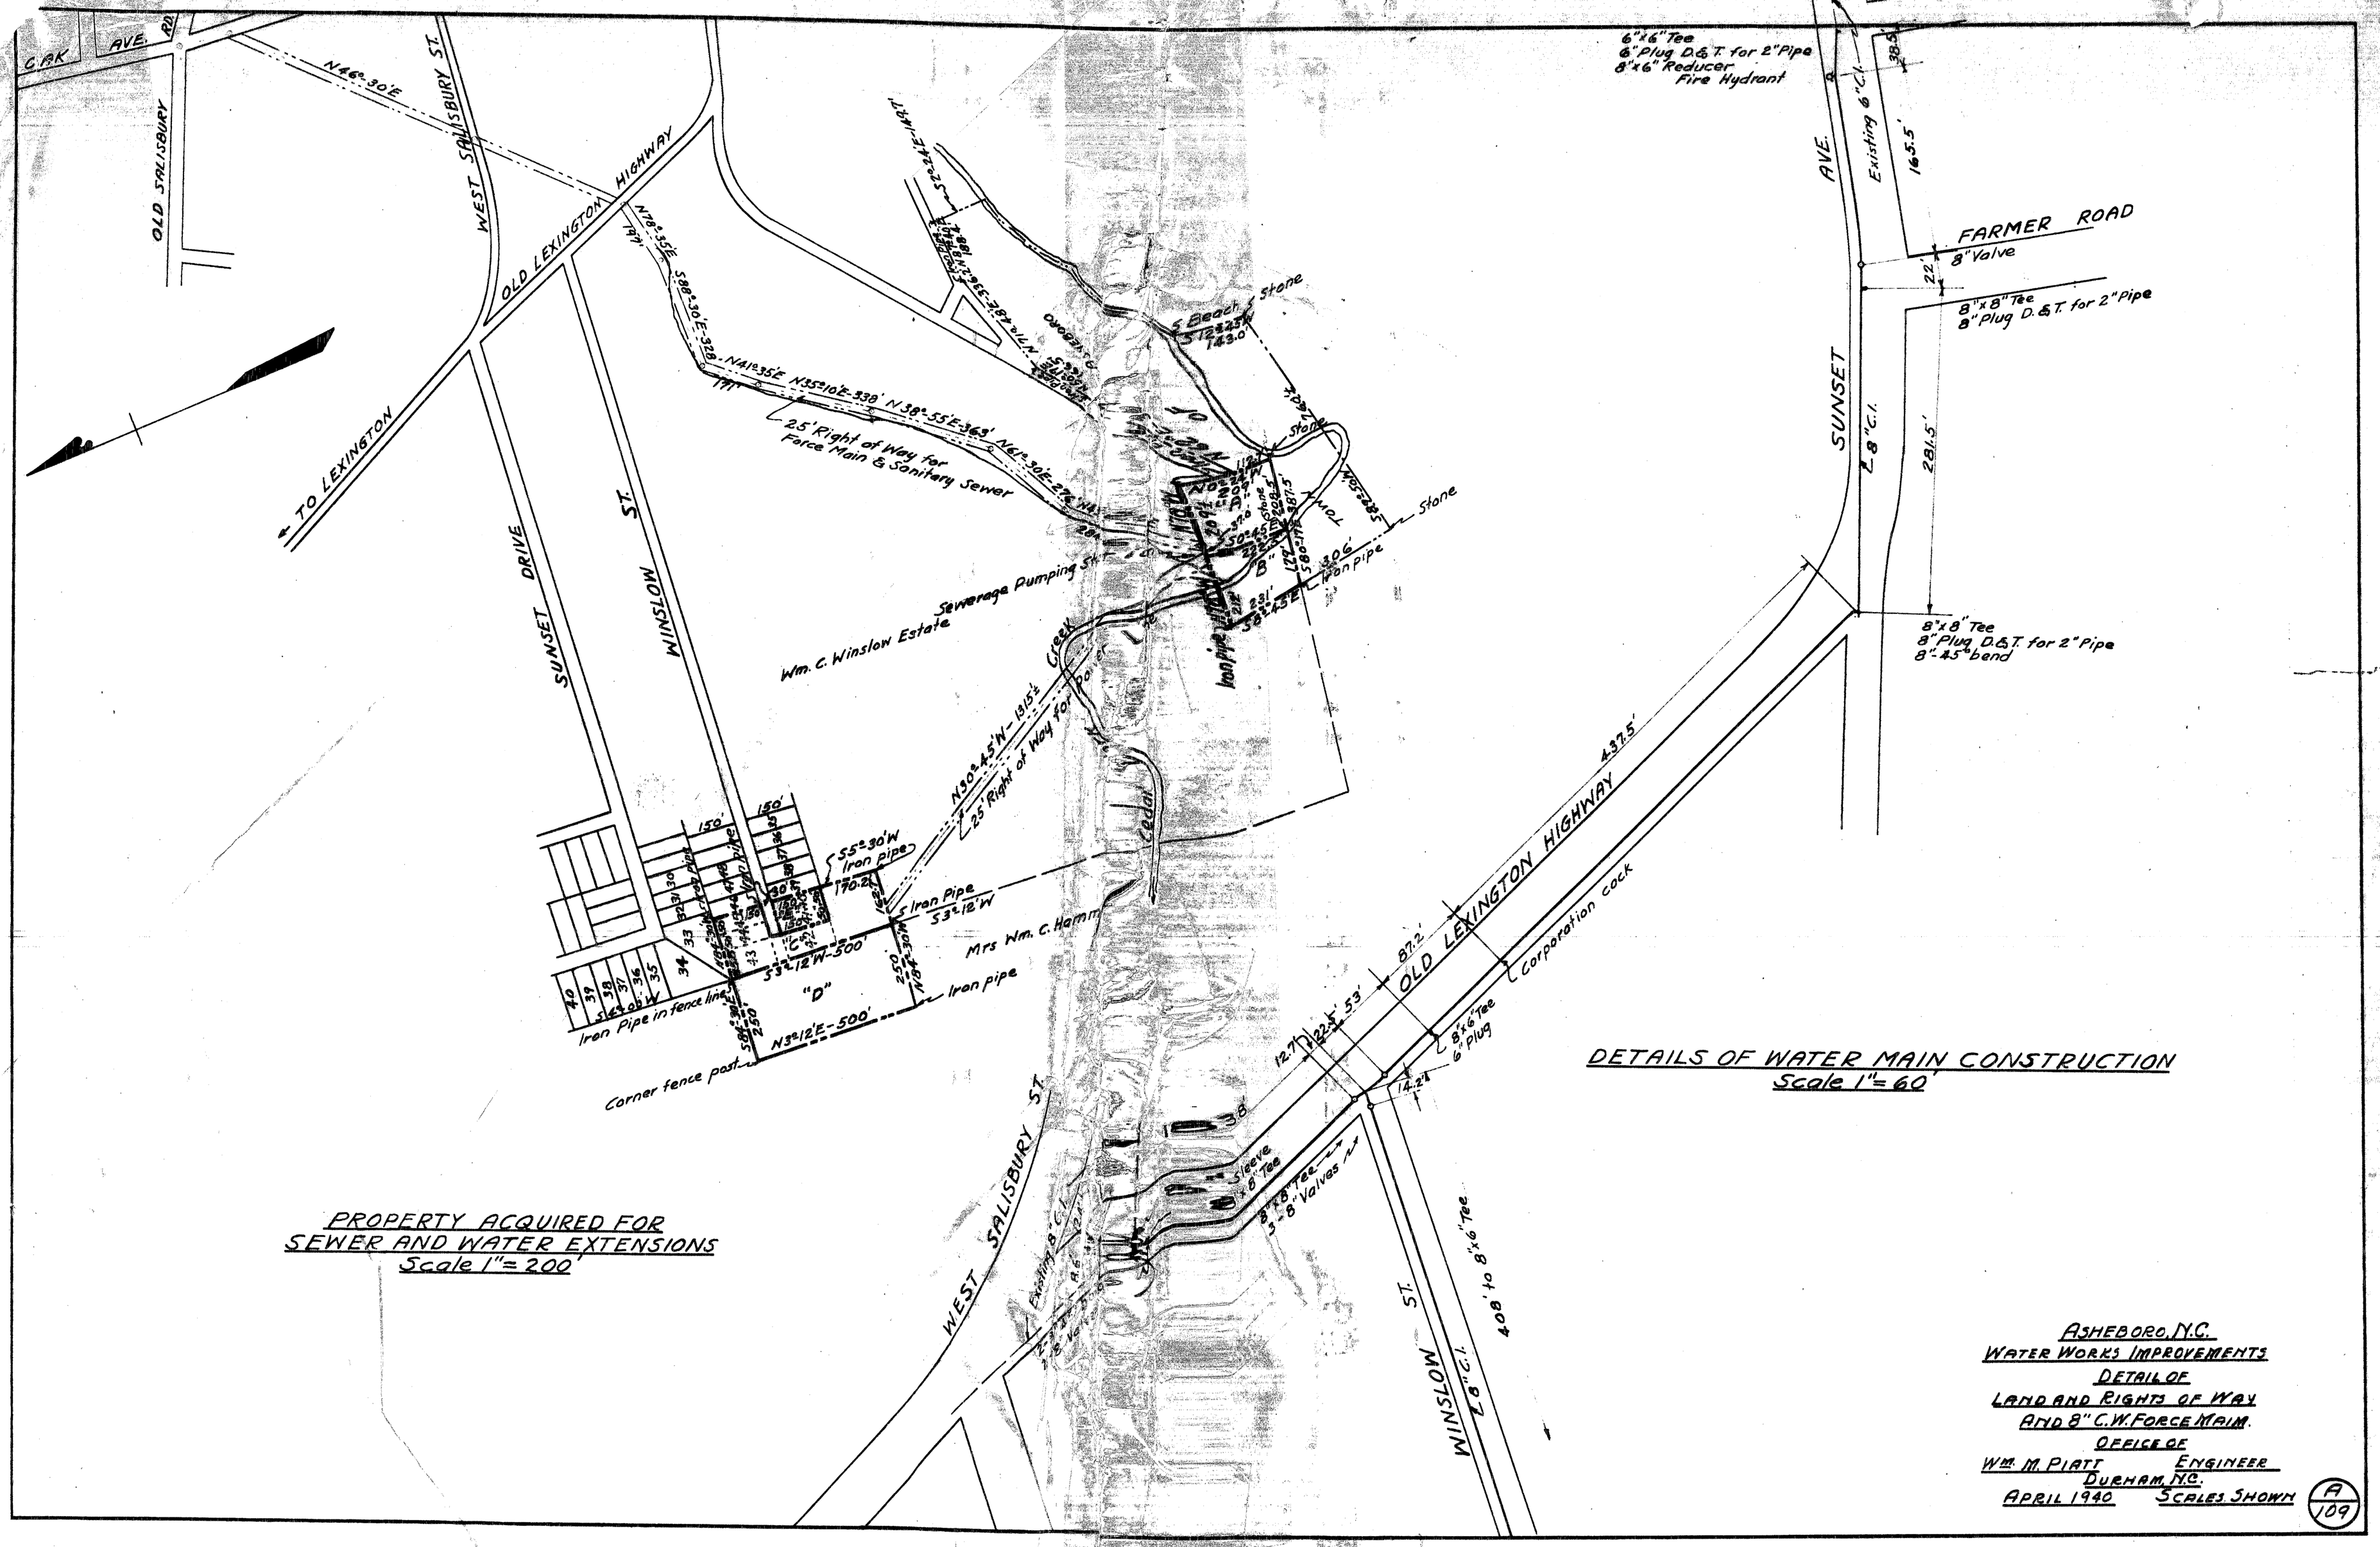

PROPERTY ACQUIRED FOR SEWER AND WATER EXTENSIONS
Scale 1" = 200'

DETAILS OF WATER MAIN CONSTRUCTION
Scale 1" = 60'

ASHEBORO, N.C.
WATER WORKS IMPROVEMENTS
DETAIL OF
LAND AND RIGHTS OF WAY
AND 8" C.W. FORCE MAIN.
OFFICE OF
WM. M. PIATT ENGINEER
DURHAM, N.C.
APRIL 1940 SCALES SHOWN

A
109