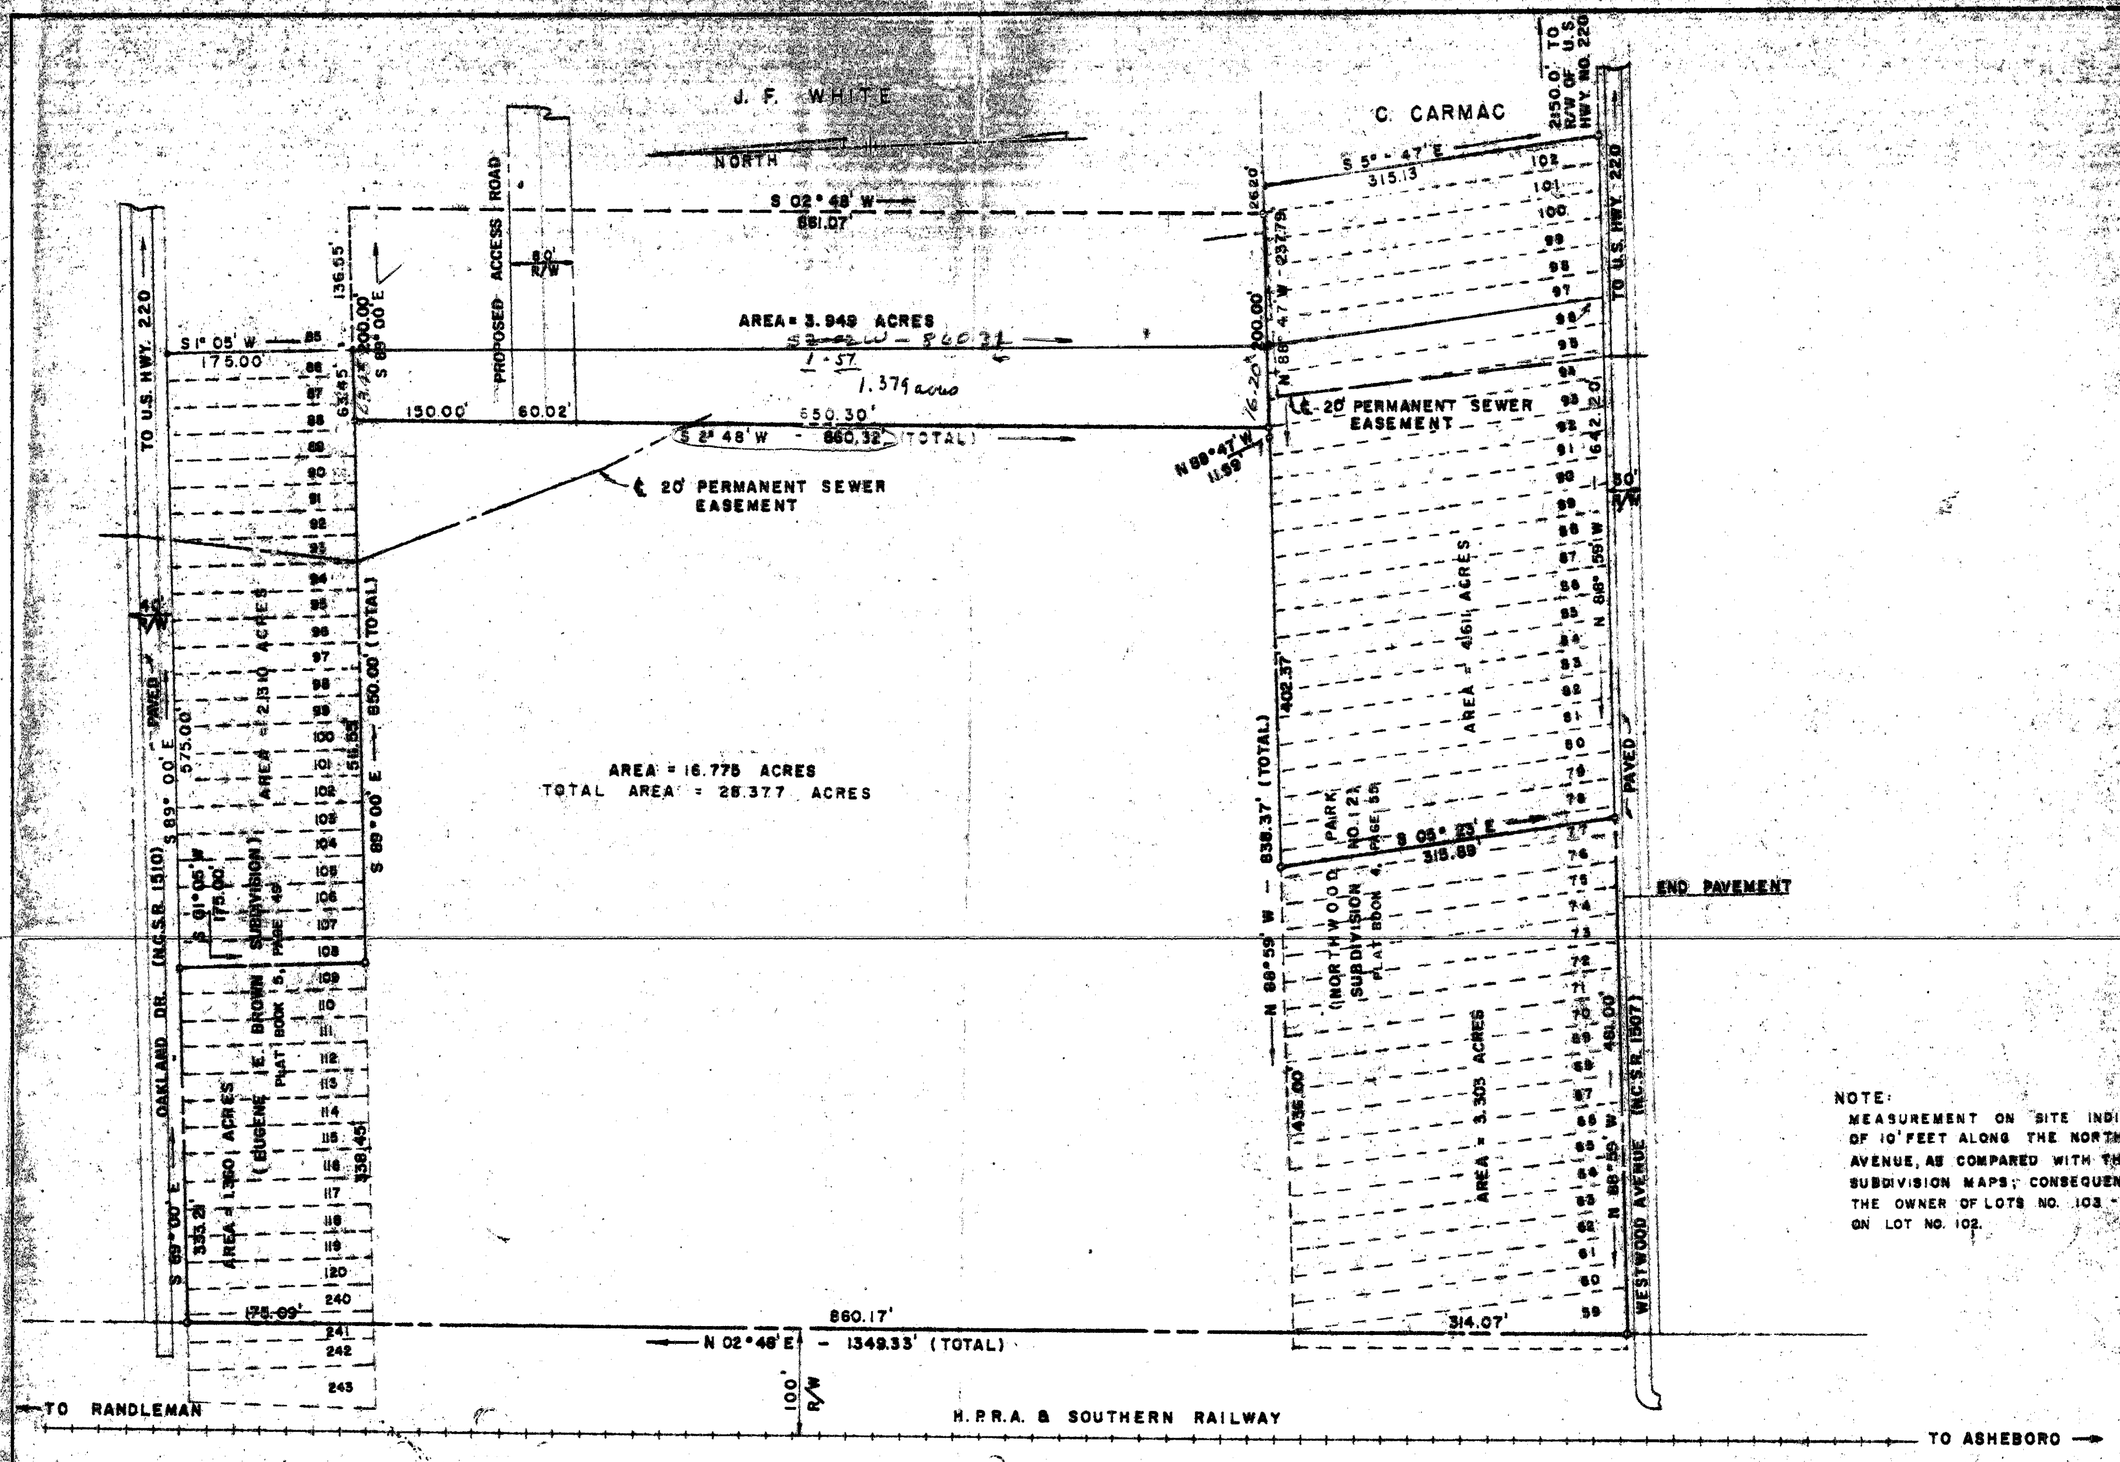

NOTE:
MEASUREMENT ON SITE INDICATES A SHORTAGE OF 10' FEET ALONG THE NORTH SIDE OF WESTWOOD AVENUE, AS COMPARED WITH THE ORIGINAL SUBDIVISION MAPS; CONSEQUENTLY, IT APPEARS THAT THE OWNER OF LOTS NO. 103 - 107 IS ENCROACHING ON LOT NO. 102.

PROPERTY OF

UNION CARBIDE CORPORATION

NORTH ASHEBORO

RANDOLPH COUNTY NORTH CAROLINA

SCALE 1"= 100' SEPTEMBER, 1966

MOORE, GARDNER AND ASSOCIATES, INC., CONSULTING ENGINEERS

ASHEBORO, NORTH CAROLINA

JOB NO. 3569 BK. NO. 488, 433, 434